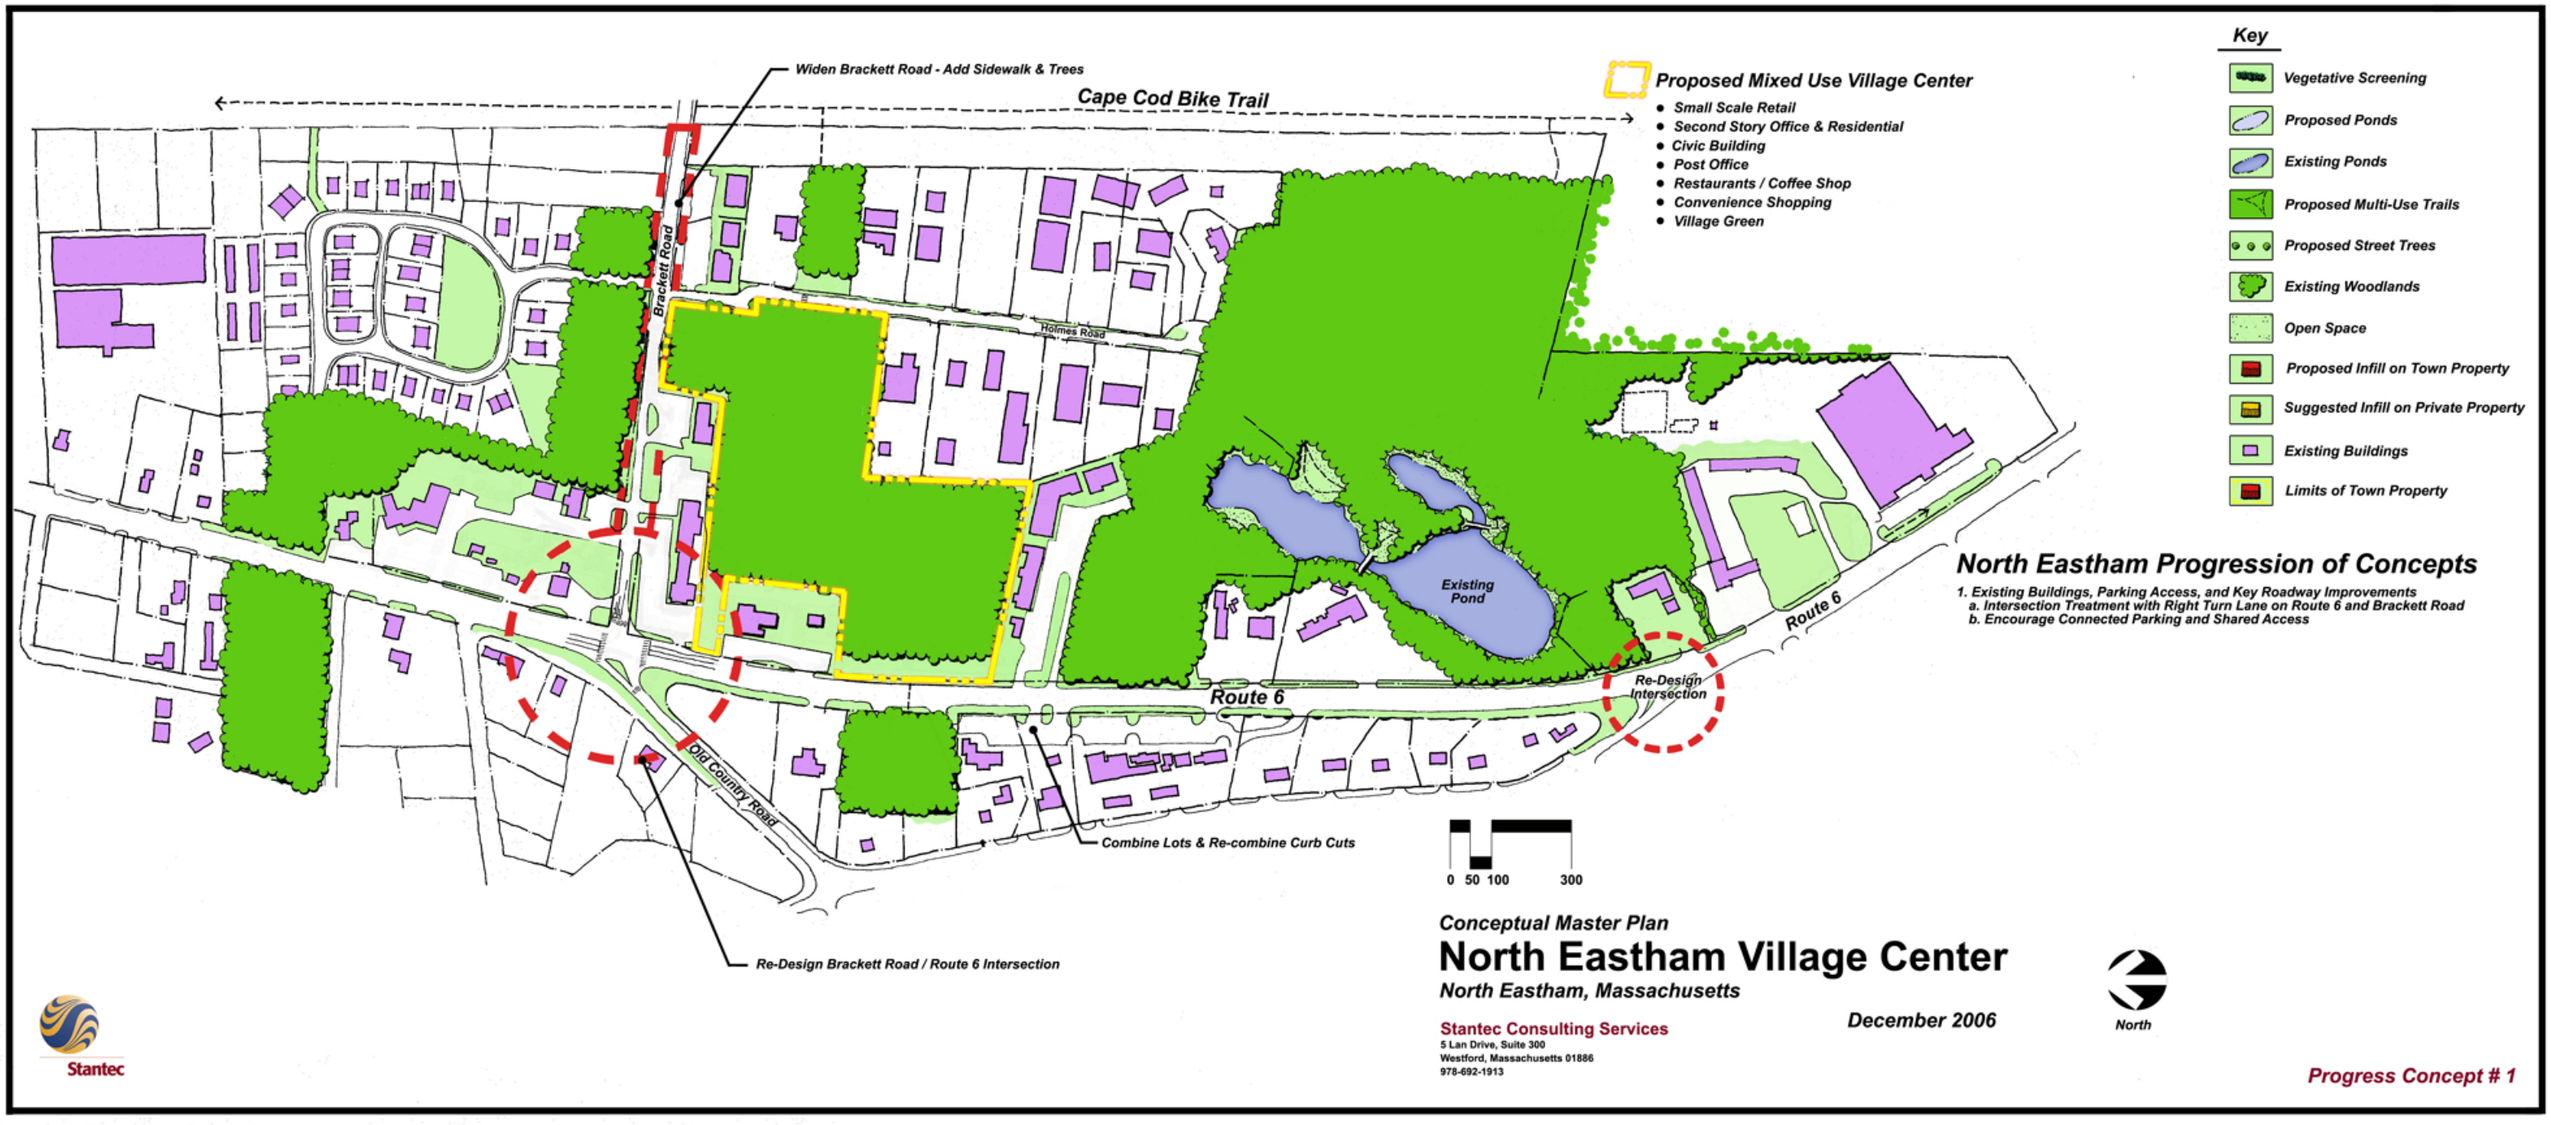

North Eastham Progression of Concepts

1. Existing Buildings, Parking Access, and Key Roadway Improvements
   a. Intersection Treatment with Right Turn Lane on Route 6 and Brackett Road
   b. Encourage Connected Parking and Shared Access

Conceptual Master Plan

North Eastham Village Center

North Eastham, Massachusetts

December 2006

Stantec Consulting Services
5 Lan Drive, Suite 300
Westford, Massachusetts 01886
978-692-1913

Stantec

Progress Concept # 1