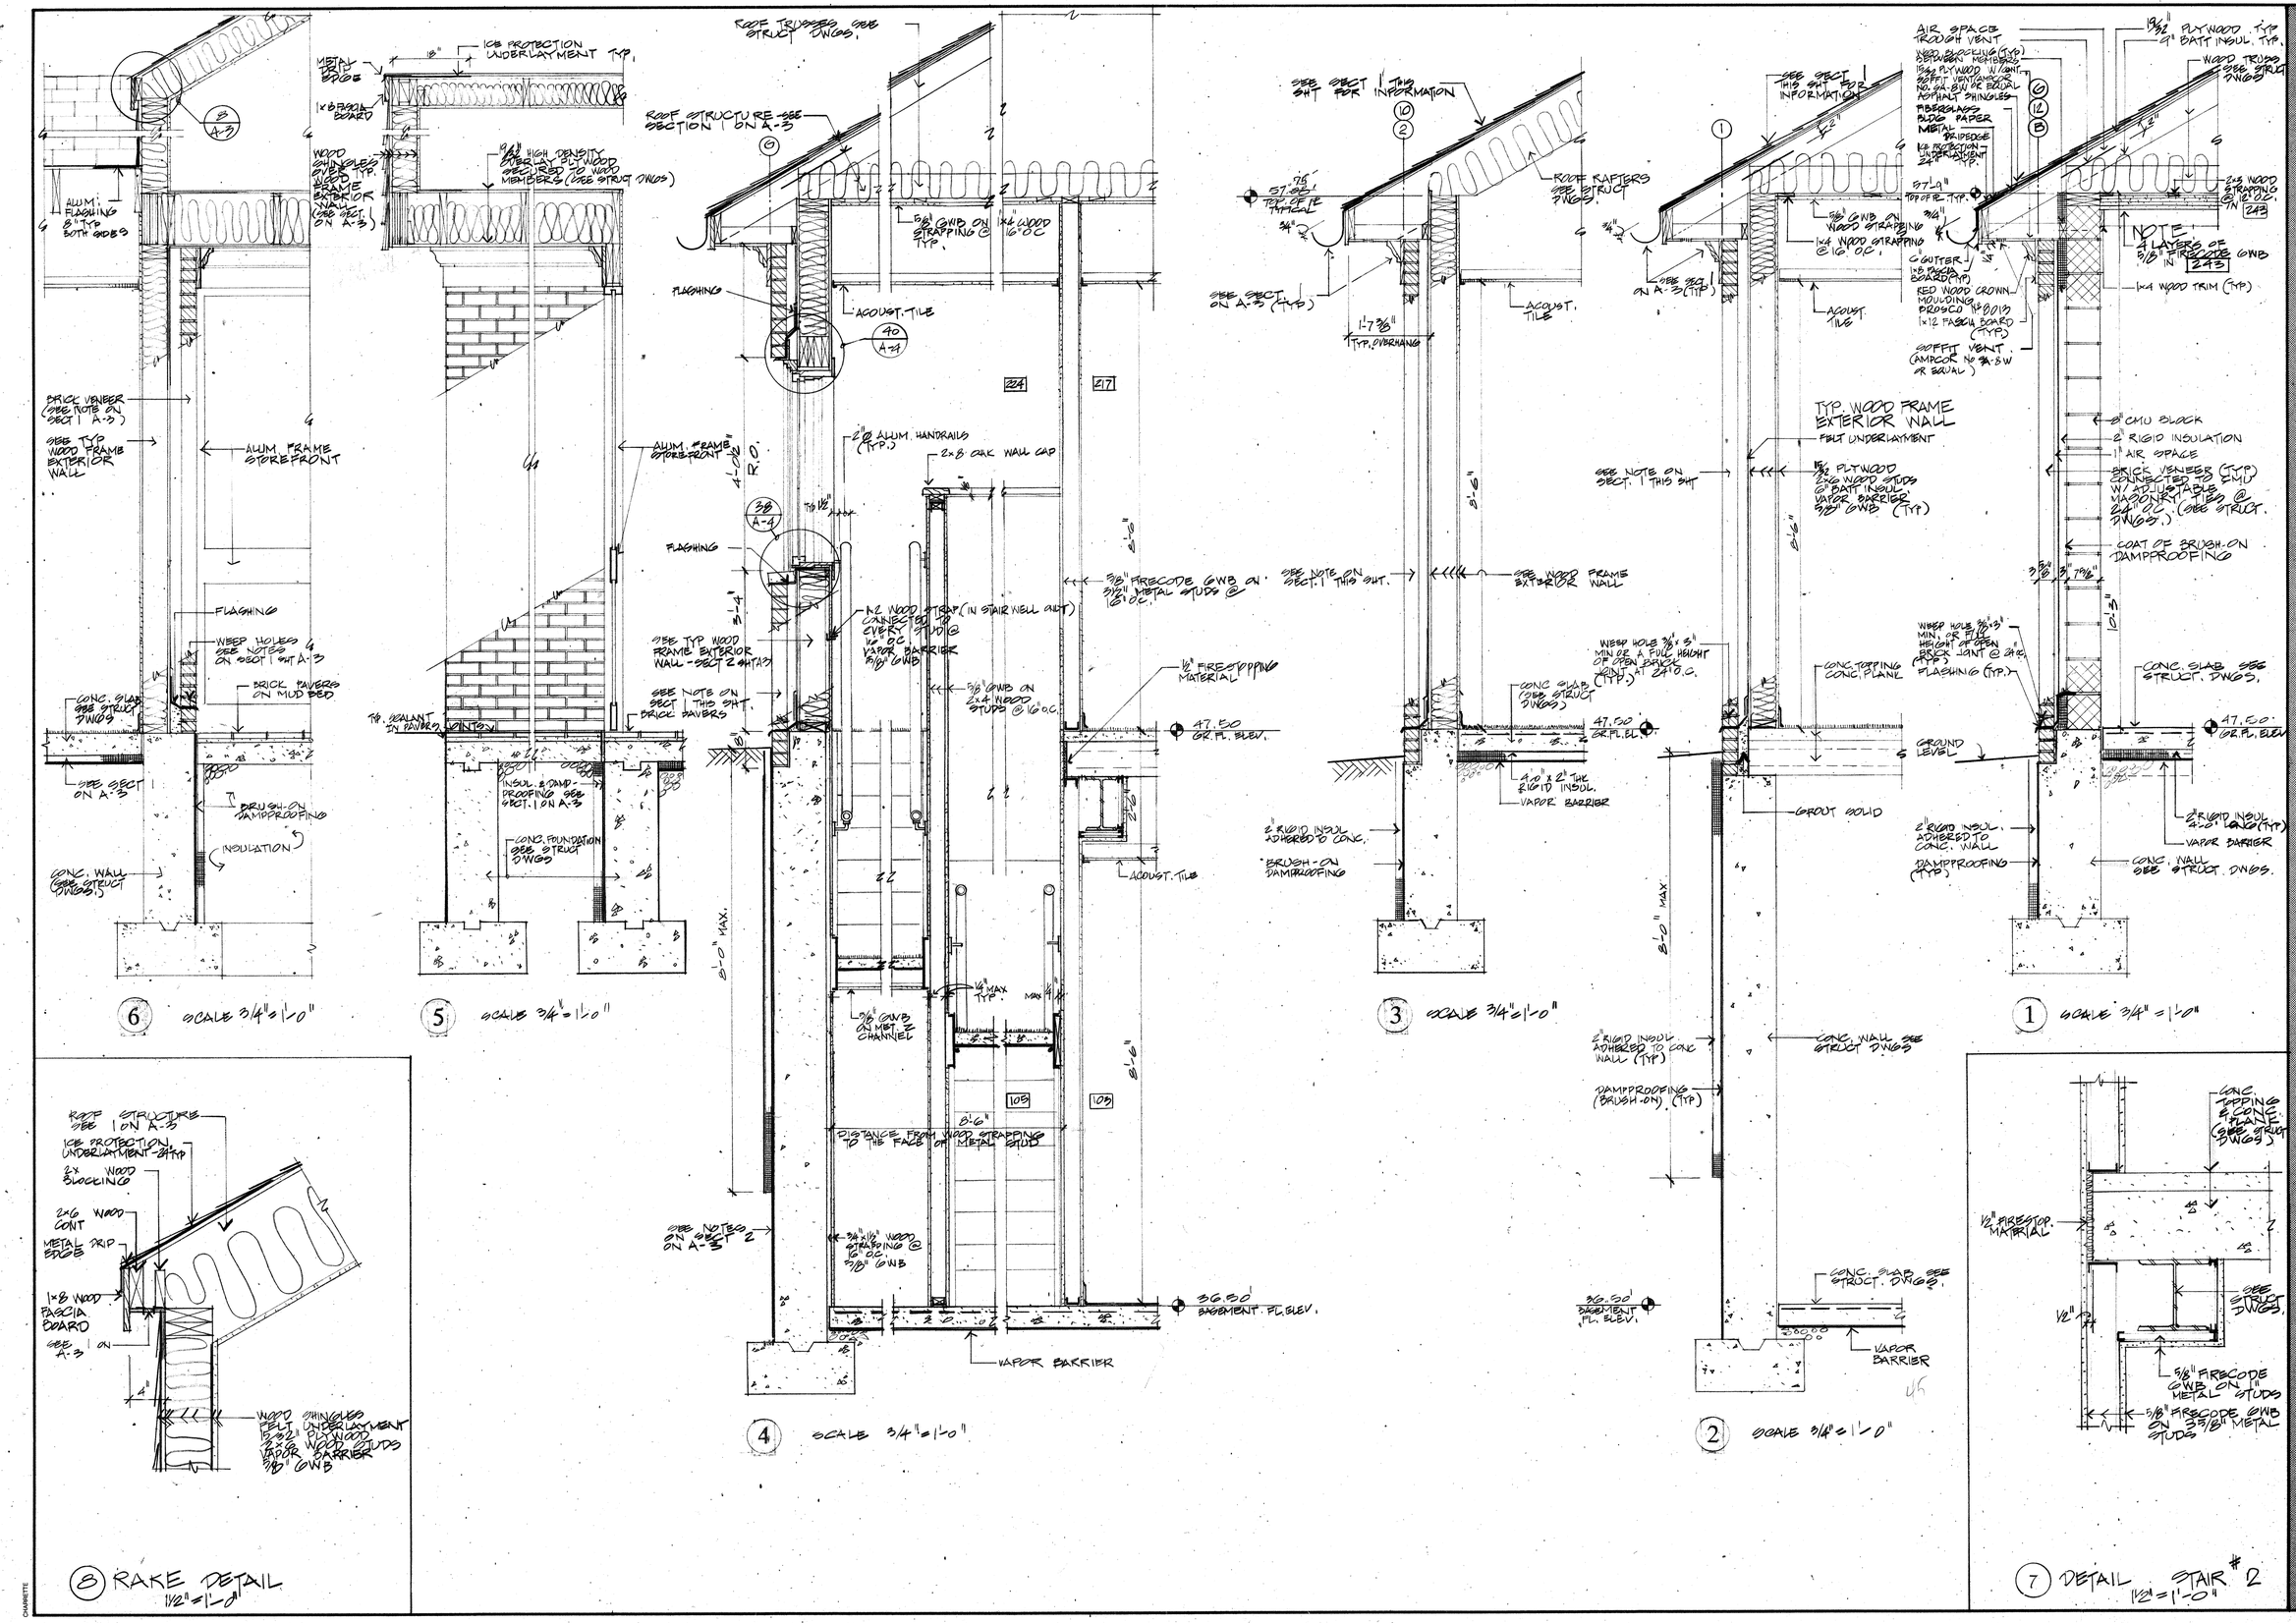

REGISTERED ARCHITECT JOHN P. TRAVERS Cambridge Mass. No. 3053 COMMONWEALTH OF MASSACHUSETTS

TRAVERS ASSOCIATES ARCHITECTS

950 WATERTOWN STREET
WEST NEWTON, MASSACHUSETTS 02165 TEL: 965 5359

EASTHAM POLICE HEADQUARTERS
ROUTE SIX
EASTHAM, MASSACHUSETTS

Wall Sections

REV	
DATE	3-28-89
SCALE	AS NOTED
DRAWING NO.	A·3