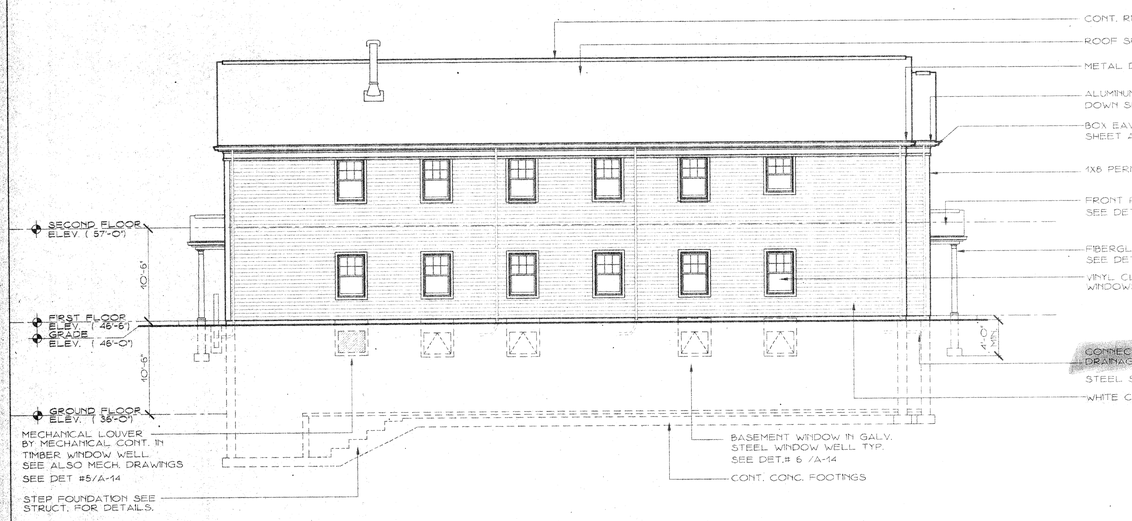

3 BASE BID NORTH ELEVATION
A-2 SCALE : 1/8" = 1'-0"

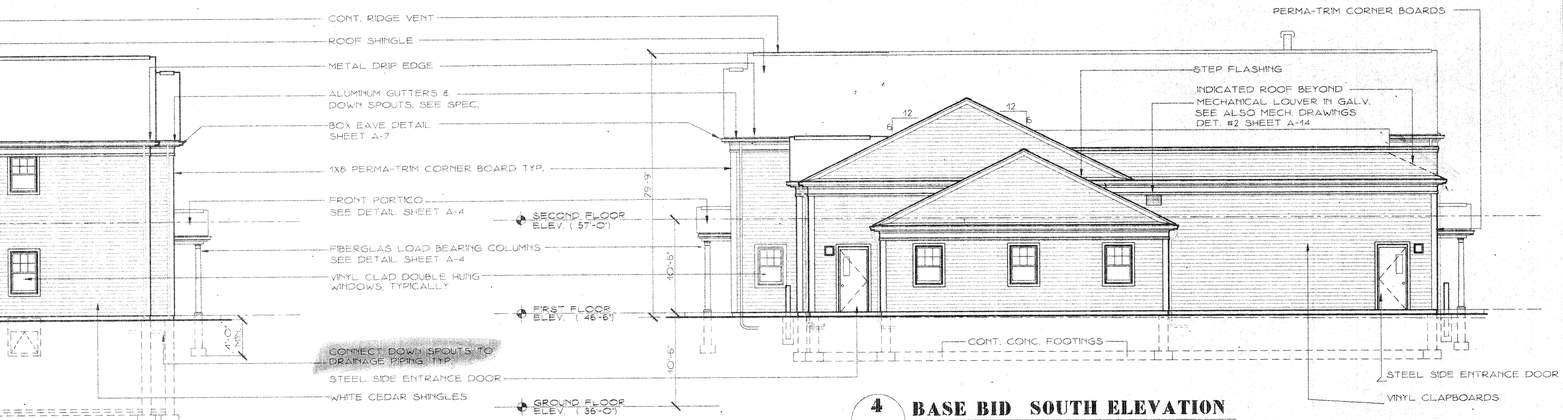

4 BASE BID SOUTH ELEVATION
A-2 SCALE : 1/8" = 1'-0"

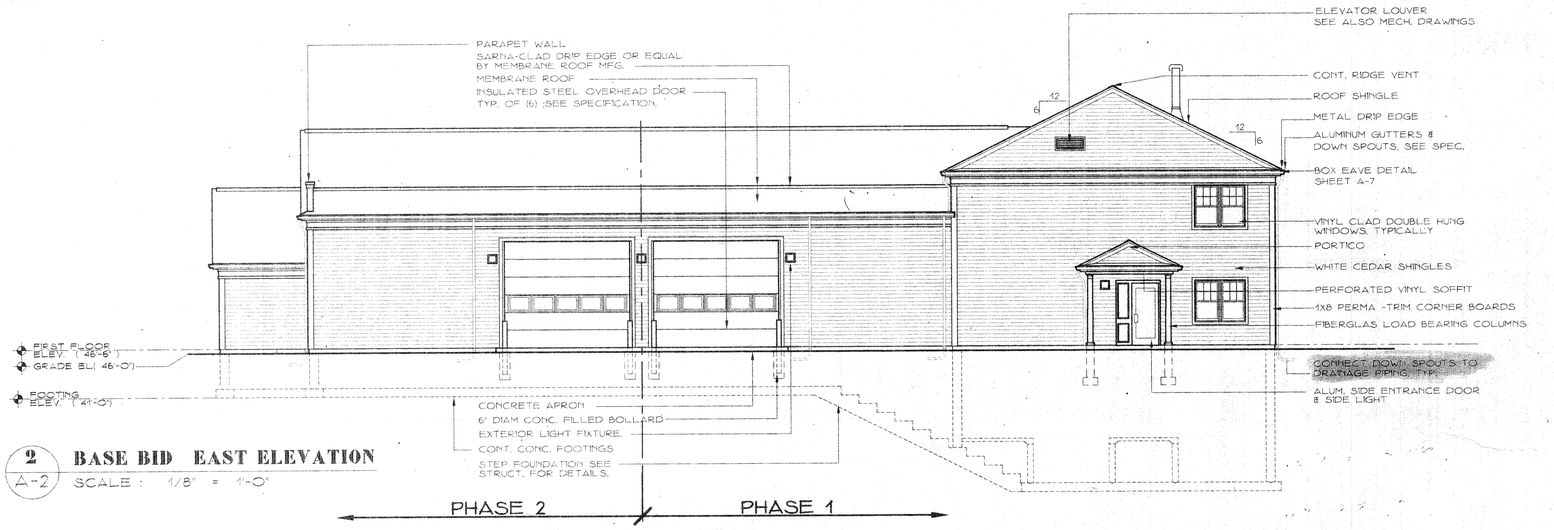

2 BASE BID EAST ELEVATION
A-2 SCALE : 1/8" = 1'-0"

NOTE :

1- CONTRACTOR SHALL CAREFULLY REVIEW ALL WALL SECTION DETAILS & SPECIFICATIONS FOR DETAILS & PROCEDURES OF RIGID ROOF INSULATION SYSTEMS.

2- MEMBRANE ROOF IS FULLY ADHERED OVER 4" POLYISOCYANURATE.

3- ASPHALT ROOF SHINGLES ARE TO BE INSTALLED OVER 5½" THICK. CELO-VENT COMPOSITE ROOF INSULATION PANELS.

4- ALL RIGID ROOF INSULATION TO BE INSTALLED OVER 6 MIL. POLY VAPOR BARRIER.

5- SEE ALSO ROOF PLAN & SITE PLAN FOR SCOPE OF DRAINGE FROM GUTTERS & DOWNSPOUTS.

VINYL CLAP BOARDS (FRONT ELEVATION. BASE BID)

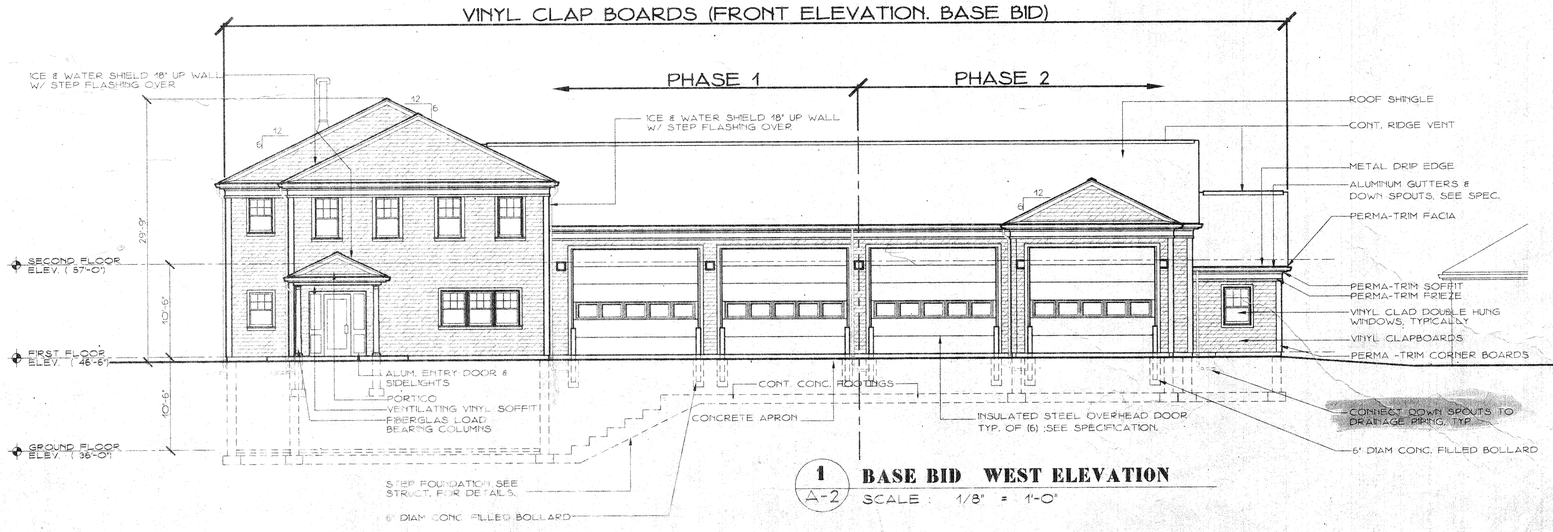

1 BASE BID WEST ELEVATION
A-2 SCALE : 1/8" = 1'-0"

PROJECT NO. :
990315

REVISIONS:

PROJECT TEAM:

ARCHITECTS
BROWN & LINDQUIST, INC.
926 MAIN ST.
YARMOUTHPORT, MA
508-362-2727

MECHANICAL SPRINKLER
ARH ENGINEERING INC.
P.O.BOX 328
SAGAMORE, MA
508-888-5461

ELECTRICAL
LETENDRE CONSULT.
79 N. MAIN STREET
MANSFIELD, MA
508-339-4444

STRUCTURAL
CHAPIN ASSOC. INC.
20 VERNON ST.
NORWOOD, MA
781-762-0559

CIVIL
RYDER & WILCOX, INC.
P.O.BOX 439
SOUTH ORLEANS, MA
508-255-8312

HEADQUARTERS FIRE STATION
TOWN OF EASTHAM
ROUTE 6
EASTHAM, MASSACHUSETTS

STAMP

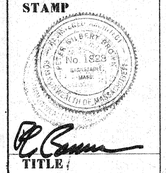

TITLE :
BASE BID PROPOSED BUILDING ELEVATIONS

DATE
MAR. 08, 2000

DRAWN BY:
S. KHALIL

SCALE:
1/8" = 1'-0"

DRAWING NO.:
A-2

Mar 08, 2000 - 4:20pm