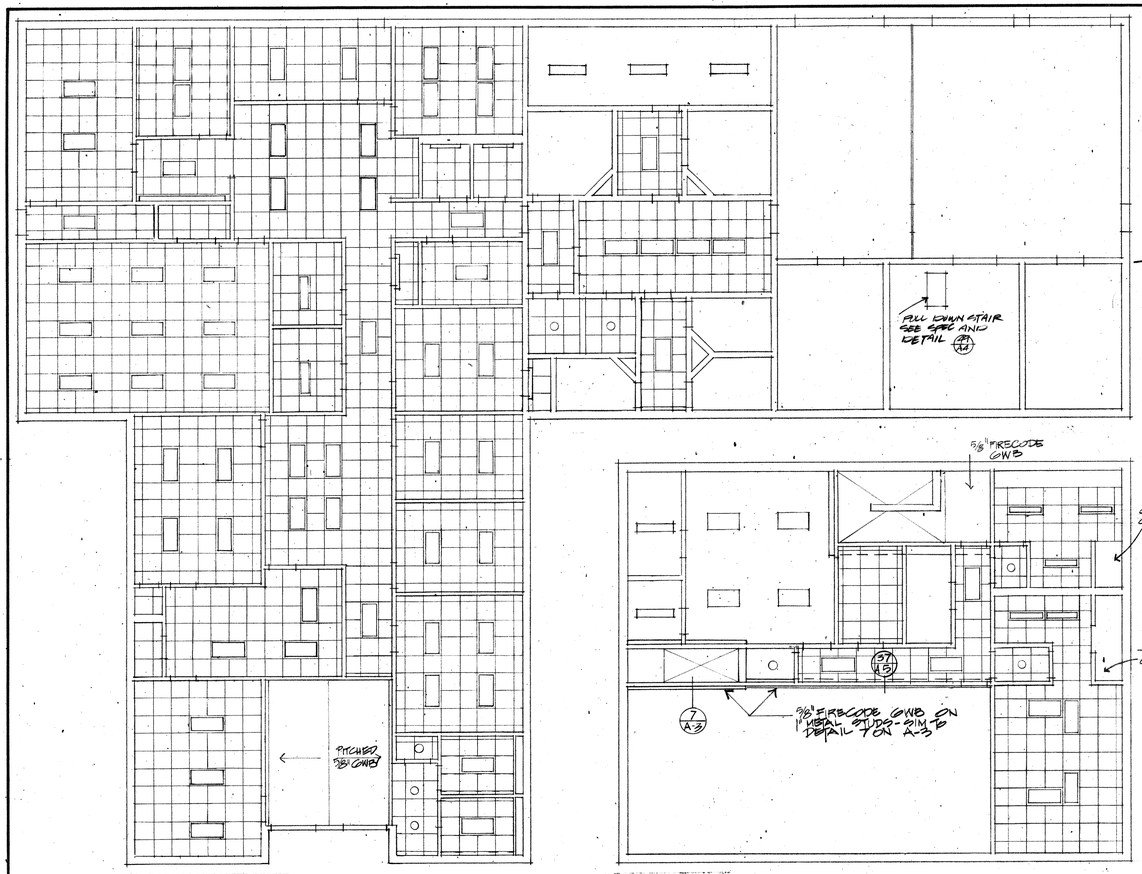

Ground Floor

Basement

Reflected Ceiling Plans SCALE: 1/8"=1'-0"

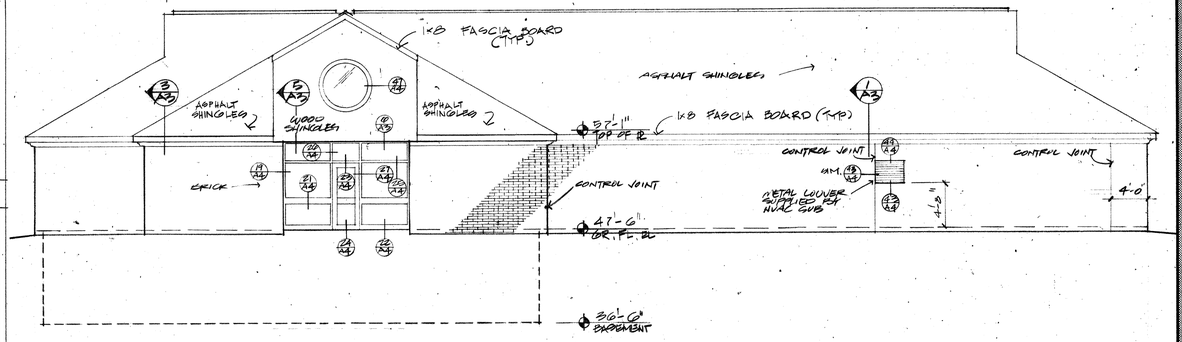

West Elevation

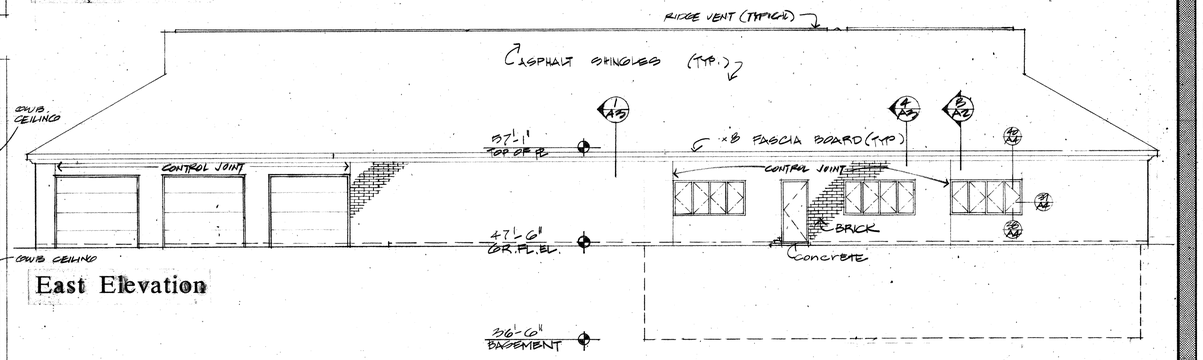

East Elevation

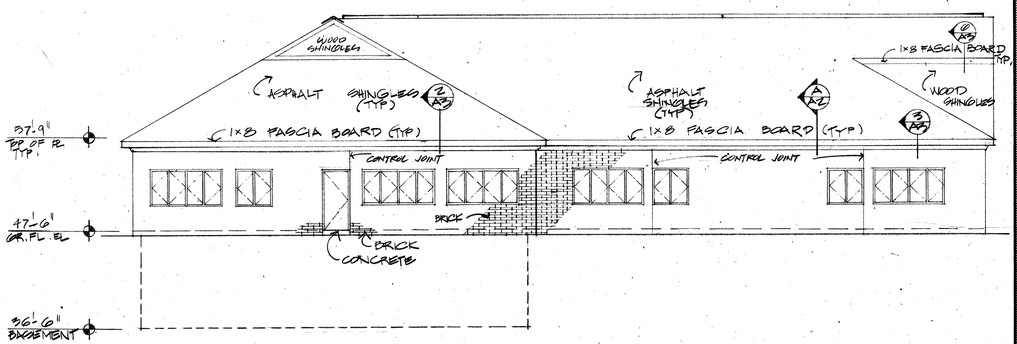

North Elevation

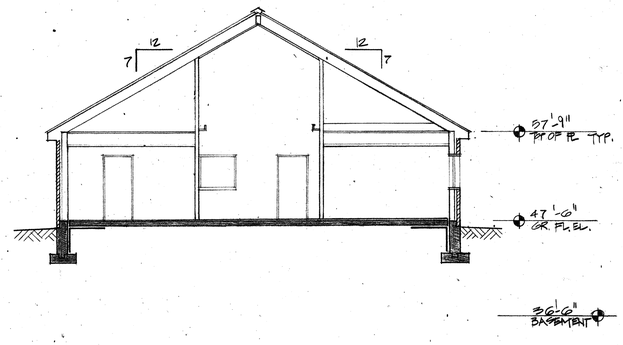

A–A

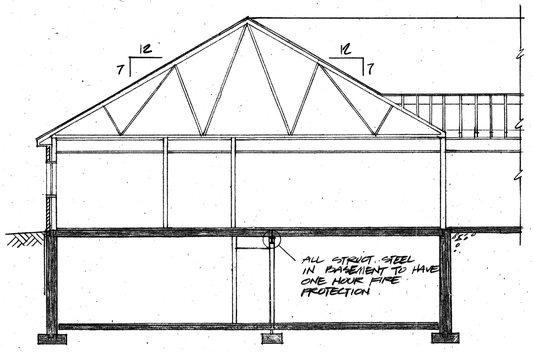

B–B

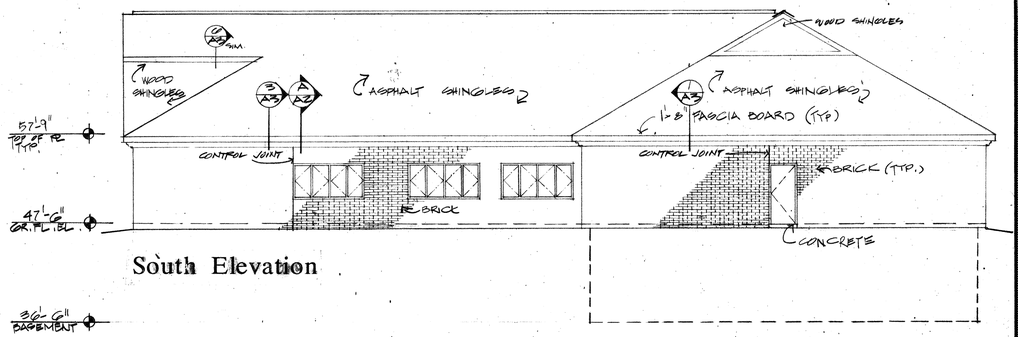

South Elevation

TRAVERS ASSOCIATES ARCHITECTS
950 WATERTOWN STREET
WEST NEWTON, MASSACHUSETTS 02165 TEL: 965 5359

REGISTERED ARCHITECT
JOHN F. TRAVERS
Cambridge Mass. No. 3053
COMMONWEALTH OF MASSACHUSETTS

EASTHAM
POLICE HEADQUARTERS
ROUTE SIX
EASTHAM, MASSACHUSETTS

Building Sections
Elevations
Reflected Ceiling Plans

REV
DATE 3.28.89
SCALE AS NOTED
DRAWING NO.
A-2

CHARRETTE